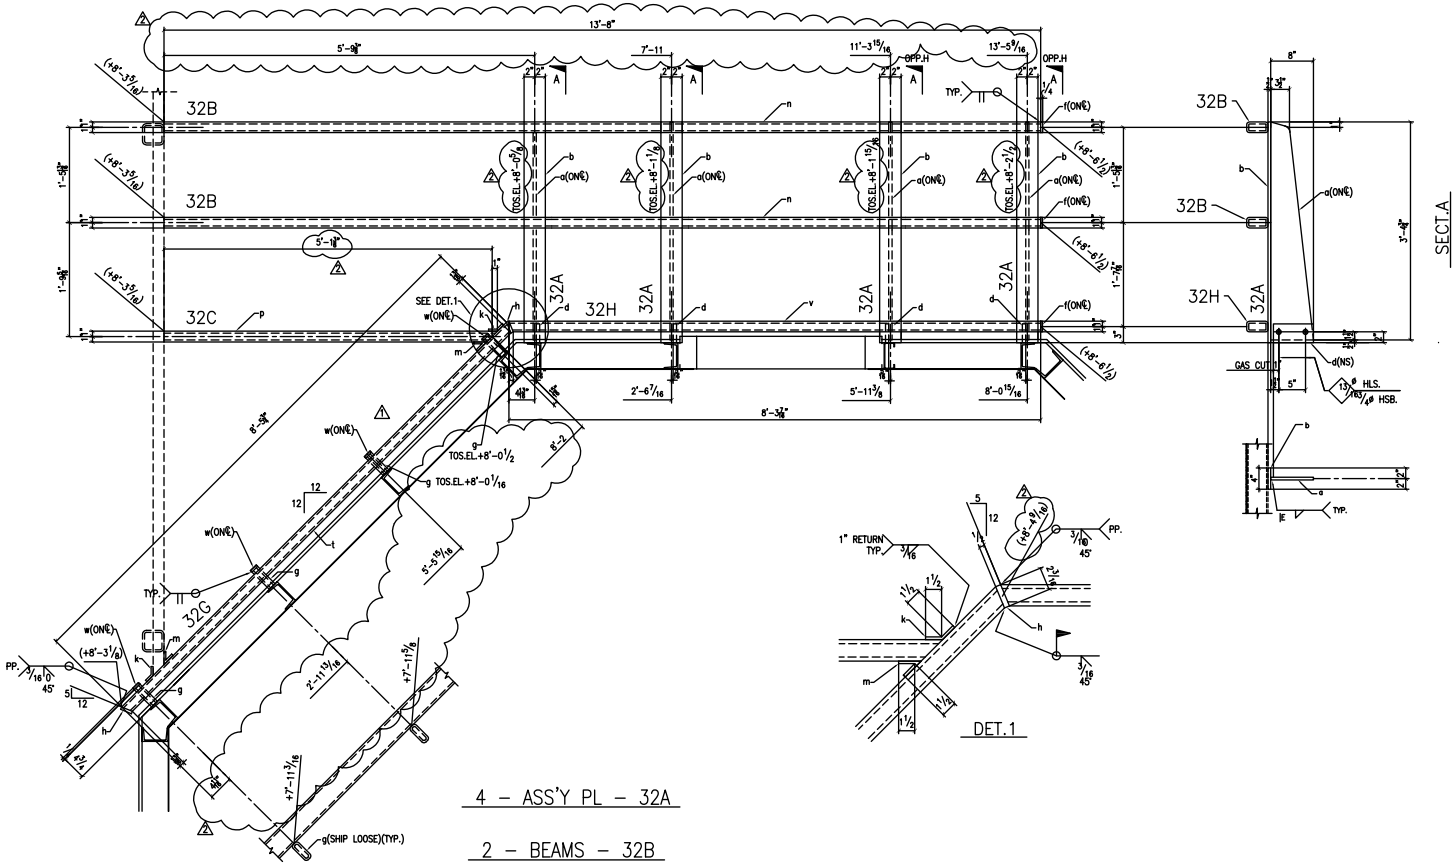

4 – ASS'Y PL – 32A

2 – BEAMS – 32B

ONE – BEAM – 32C

⚠

ONE – BEAM – 32G

ONE – BEAM – 32H

715–CW SERVICES–MARUKOME USA PLANT

BILL OF MATERIAL

NO. OF PIECES	MARK	SECTION	LENGTH FEET	LENGTH INCHES	REMARKS	WT.
4	32A	ASS'Y PL				
4	a	PL 5/8x8	3	4 3/4		
4	b	PL 1/2x4	3	5 1/4		
4	d	PL 5/8x3 1/2	0	8		
2	32B	BEAMS				
2	f	PL 1/4x4	0	2		
2	n	HSS4x2x1/4	13	8	A500–B	
ONE	32C	BEAM				
2	p	HSS4x2x1/4	5	2 7/16	A500–B	
ONE	32G	BEAM				
4	g	HSS4x1 1/2x1/4	0	4 3/4	A500–B	
1	h	PL 1/2x2 3/16	0	4		
2	k	PL 1/4x3	0	3	BENT	
2	m	PL 1/4x3	0	3	BENT	
1	t	HSS4x2x1/4	8	5 3/4	A500–B	
2	w	PL 1/4x1 1/2	0	4		
ONE	32H	BEAM				
1	h	PL				
1	f	PL				
2	v	HSS4x2x1/4	8	3 7/16	A500–B	
		FIELD BOLTS (NET)				
8		3/4ø HSB.	0	2 1/2	A325	
		ALL MAT'L A572–50 UN.				

GENERAL NOTES

REVISIONS

REV. NO.	DATE	DESCRIPTION	BY
⚠			
⚠			
⚠	AUG 22	REV'D PER FIELD MEASUREMENT	
⚠	JUN 22	REV'D PER APV.	

OPEN HOLES 13/16ø (UN.) – UNLESS NOTED
EDGE DIST NOTED – UNLESS NOTED
PAINT GALV. (UN.) – UNLESS NOTED

BLUE PRINTS

NO.	DATE	FOR

FRAME

C.W. SERVICE, INC.
1735 SANTA FE AVENUE
LONG BEACH, CA 90813
TEL (562) 989–3834
FAX (562) 432–0361
EMAIL: RICK@CWSERVICES.US

PROJECT MARUKOME, USA PLANT KOJI
17132 PULLMAN STREET
IRVINE, CA 92614
FOR –
DET E7

DWN.	DATE	CHK.
WN	JUN 05	AP

JOB NO. WW7301
DWG NO. 32/2

PDA Consulting
CONFIDENTIAL