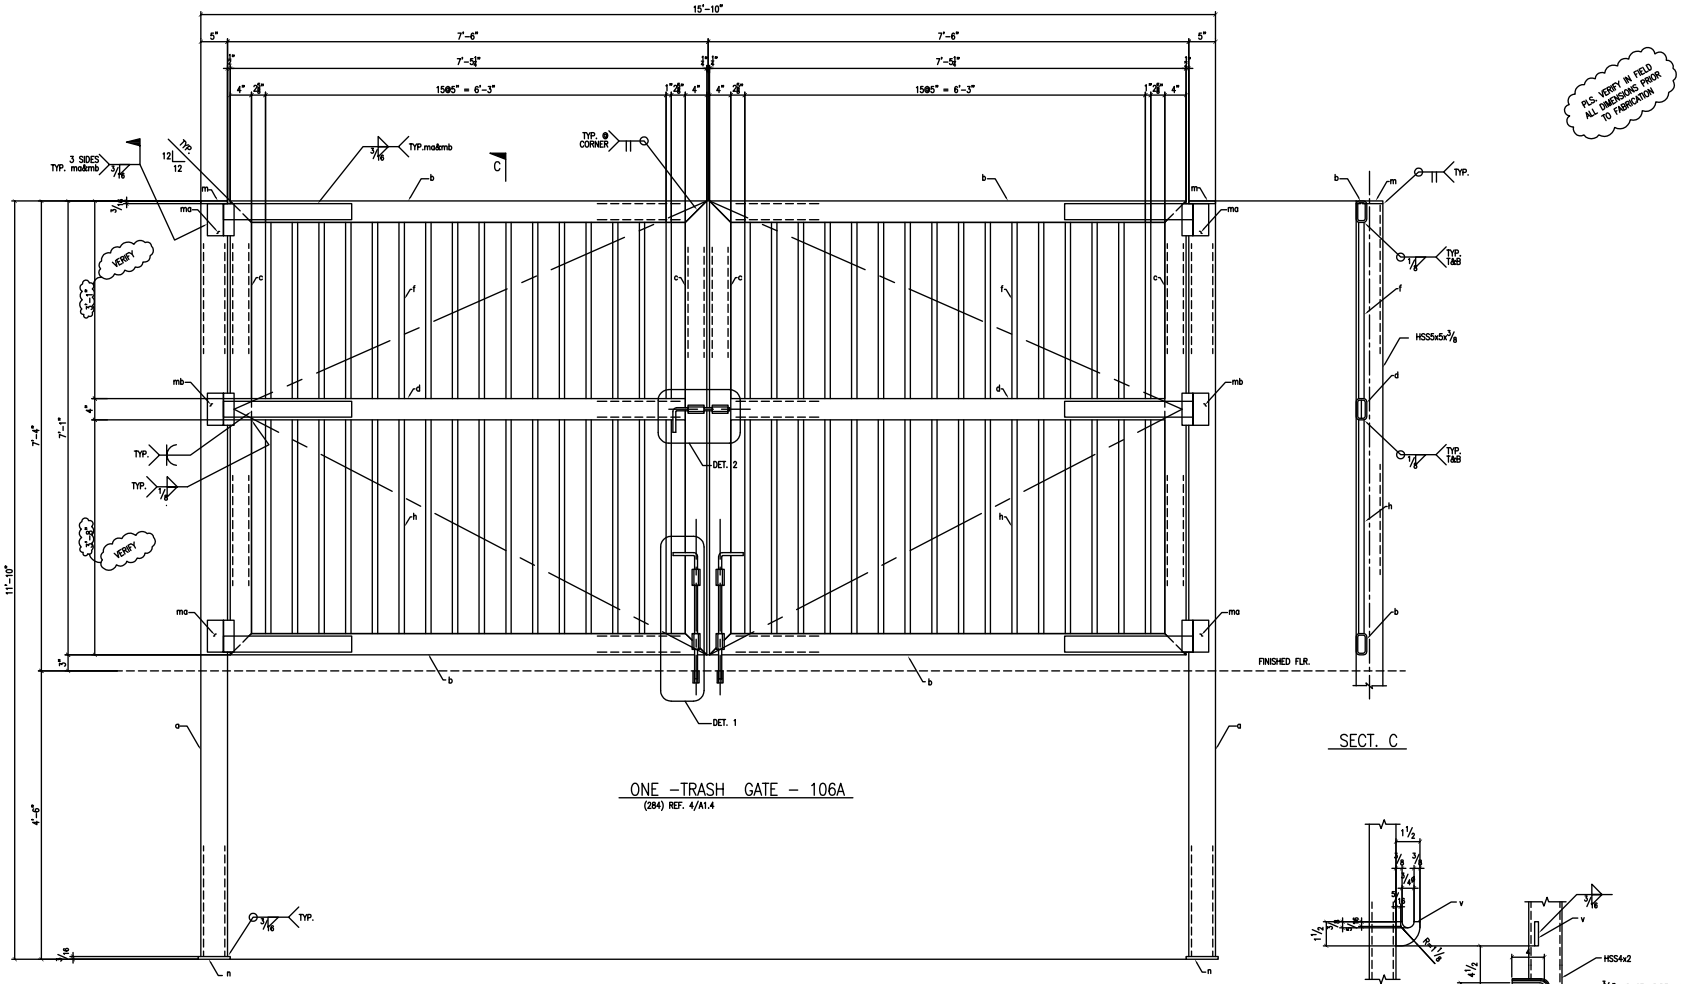

ONE -TRASH GATE - 106A
(284) REF. 4/A1.4

SECT. C

PLS. VERIFY IN FIELD ALL DIMENSIONS PRIOR TO FABRICATION

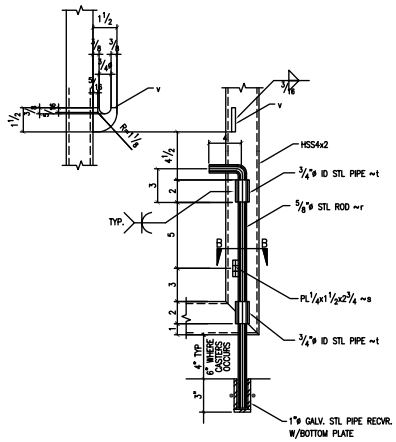

LOWER LATCH DET. 1
REF. 6/A1.4

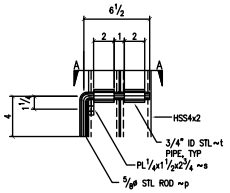

UPPER LATCH DET. 2
REF. 6/A1.4

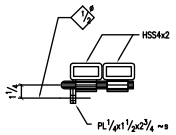

SECT. A

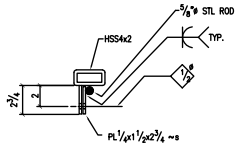

SECT. B

BILL OF MATERIAL

MARK	NO. REQ'D	DESCRIPTION	LENGTH FT.	LENGTH INCL.	REMARKS	WEIGHT
106A	ONE	GATE				
a	2	HSS5x5x3/8	11	9 5/8	A500-B	
b	4	HSS4x2x3/16	7	5 1/4	A500-B	
c	4	HSS4x2x3/16	7	1	A500-B	
d	2	HSS4x2x3/16	6	9 1/4	A500-B	
f	32	HSS1x1x1/8	2	9	A500-B	
h	32	HSS1x1x1/8	3	4	A500-B	
m	2	PL3/16x5	0	5		
n	2	PL3/16x6	0	6		
p	1	5/8ø STL ROD	0	10 1/2±	BENT	
r	2	5/8ø STL ROD	2	2±	BENT	
s	6	PL1/4x1 1/2	0	2 3/4		
t	6	3/4"ø ID STL PIPE	0	2		
v	2	PL3/8x1 1/2	0	1 1/2		
ma	4	3"x24"x3/8" HEAVY DUTY BALL BEARING STRAP HINGE				
mb	2	3"x24"x3/8" HEAVY DUTY BALL BEARING STRAP HINGE				
		FIELD BOLTS (NET)				
		ALL MAT'L A36 UN.				

PAINT NOTES: POWDER COATED
HOLES: NOTED
SHOP NOTES: FOR PRODUCTION

REVISIONS

REV.	DATE	DESCRIPTION	BY
1	JUL 8	ADD'D v PER APV'L & RELEASED FOR FAB.	CM

JOB NAME: MULTI-USE BLD.G
LOCATION: SITTING BULL MID. SCHOOL 19445 SITTING BULL APPLE VALLEY,CALIFORNIA 92307
PROJECT MANAGER:

BLAZING INDUSTRIAL STEEL
LA CITY APPROVED FABRICATORS
LICENSE # 430941
9040 JURAPA RD.
RIVERSIDE, CA 92509
e-mail: blsinc@sbcglobal.net
PHONE (951) 360-8340
FAX (951) 681-9662

PDA Consulting
CONFIDENTIAL

DO NOT SCALE DRAWING	DESCRIPTION: GATE		
DRAWN: MTK DATE: MAY 02	JOB NUMBER: 605	DRAWING NO.: 106	REV. 1
CHECKED: KPK DATE: MAY 25			
APPROVED: DATE	CONTRACTOR:		